

MONUMENT RECORD
State of Indiana - County of Monroe

Section: 34

Township: 9 North


Range: 1 East

Corner ID: BenSo Q-25

Monument Description & Remarks: Sandstone with "X", length 0.80ft, width 0.50ft, height 0.42ft. Survey Sign 2ft above ground at pt. C

References On File: Legal Survey Book 2, page 255 (1846); Bob Vollmer, Forest Recovery Tie (1987); Michael Friley, M.C.S. Monument Record (1995), on file in Surveyor Office

RECOVERY TIE DRAWING
Field Book 41 Page No. 61

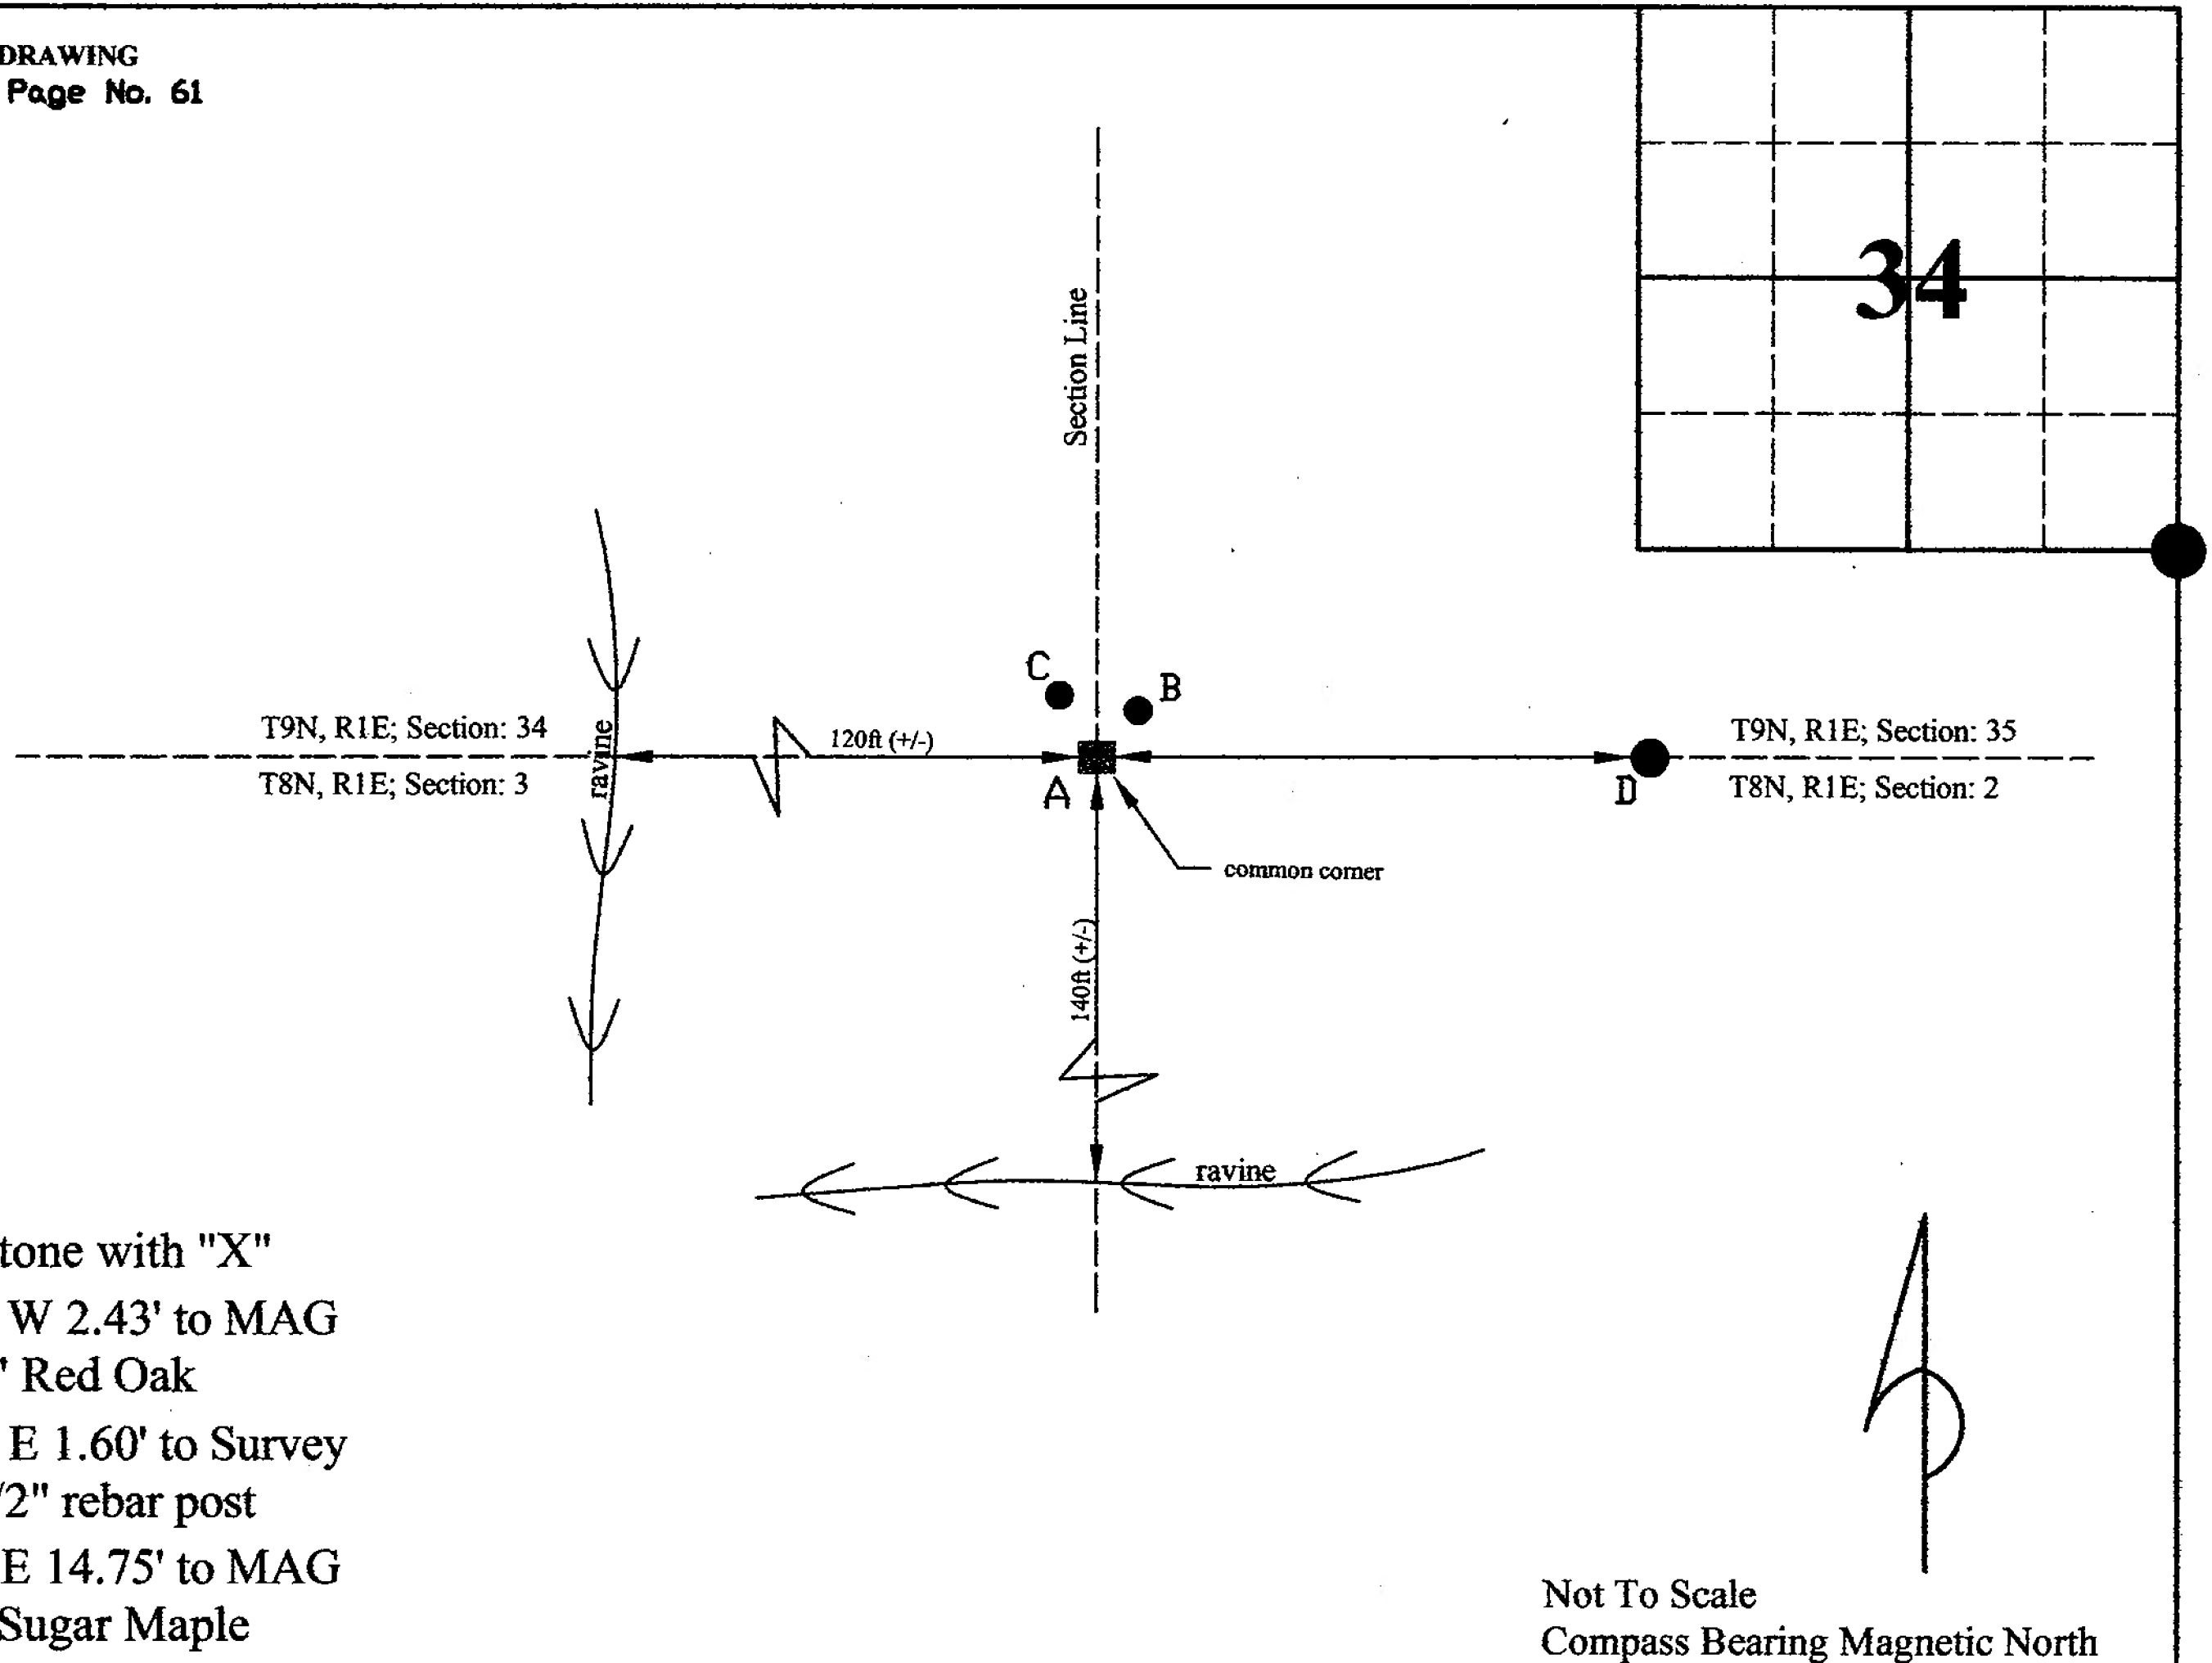


I, Kevin P. Enright, Monroe County Surveyor, hereby certify that this document was prepared under my direction in accordance with the provisions of section 36-2-12-11 of the Indiana Code; and the above data is given under my hand and seal this 2nd day of October, 2008.

Kevin P. Enright

Administered by the Monroe County Surveyor Review Board

Date: 1-13-2009

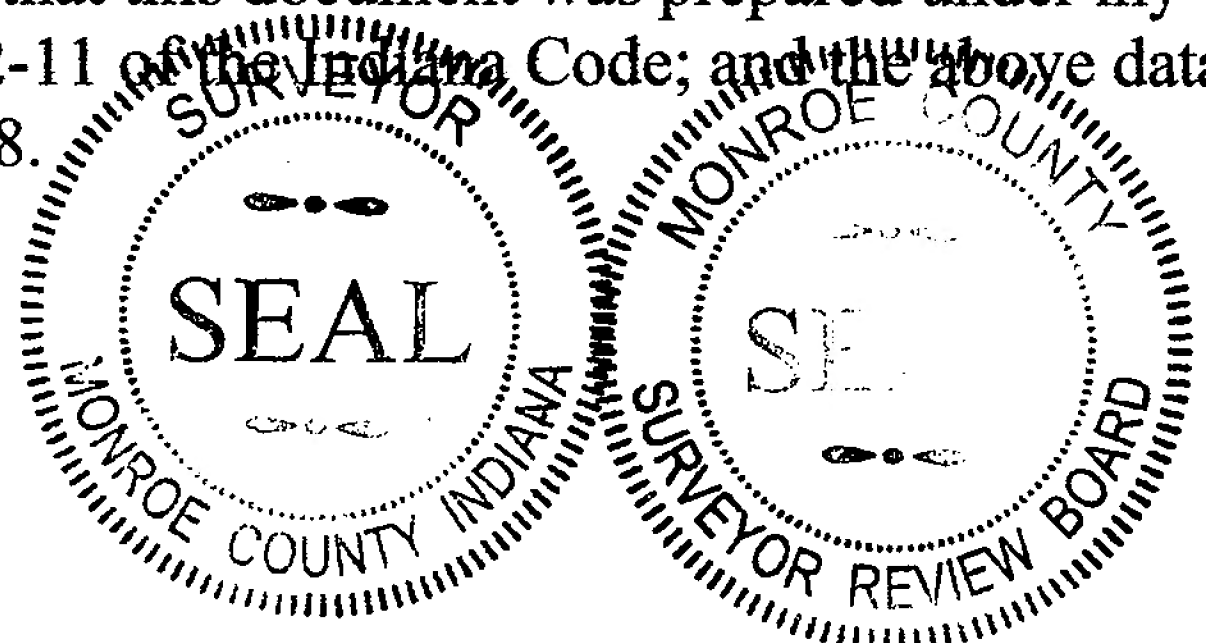

MONUMENT RECORD

Corner I.D. #


Q-49

STATE OF INDIANA - COUNTY OF MONROE

Q-25

Section Thirty-four, 34, Township 9 North, Range 1 East

Monument Description & Remarks: Found Stone (next to rock pile) at the
SE Corner of Section 34. Corner witnessed in 1987.

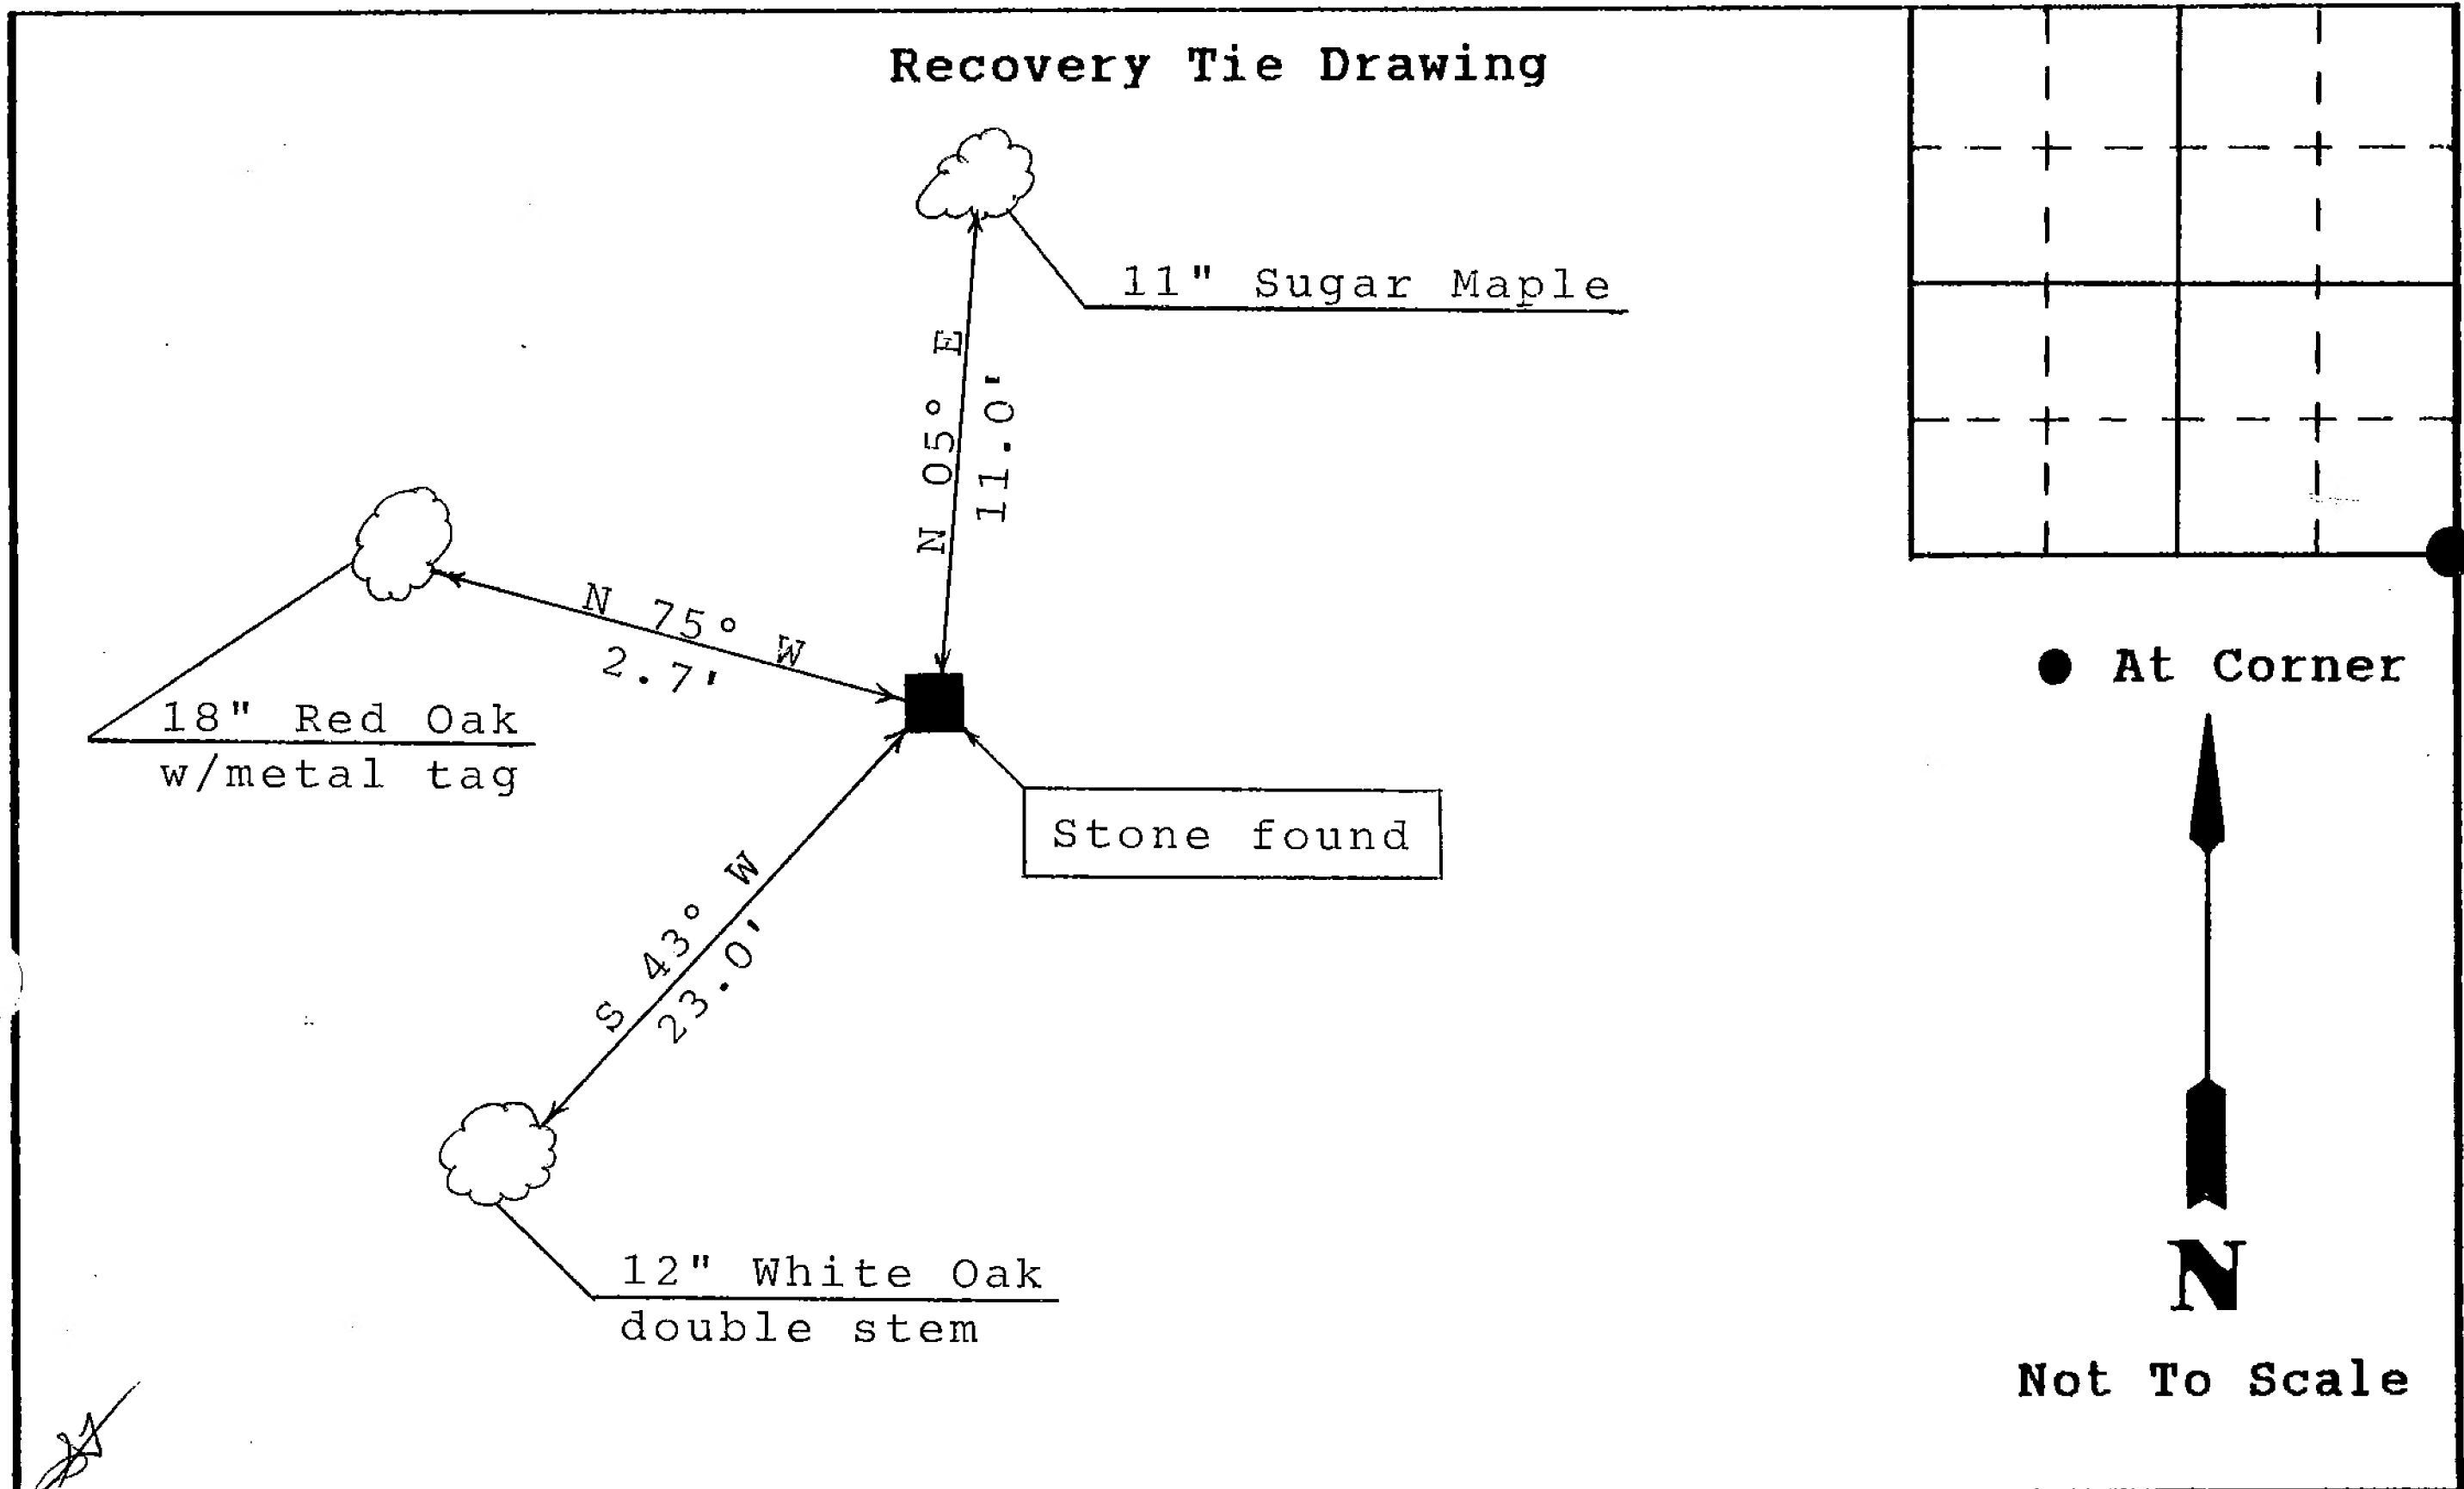

State of Indiana
County of Monroe

Space
Reserved For
Recording
Officer

I, Michael W. Friley, County Surveyor, hereby certify
that this document was prepared under my direction in
accordance with the provisions of Section 17-3-64-4
through 17-3-64-8 of the Indiana Code, being Acts of 1965,
Chapter 319; and the above data is given under my hand and
seal this 18th day of October, 19 93 A.D.

Indiana Registered Land Surveyor No. _____ or

Morgan-Monroe State Forest
United States Government Agency

Darrell Breedlove, Timber Specialist
Title

Field Book:

n/a

Page:

n/a

SECTION 34, T 9 N, R 1 E

- 1) Between April 2, 1987 and Dec.29, 1987, the following stones and other markers were used to establish, post, and paint boundary:

a) NW corner, E $\frac{1}{2}$, Sec.34 (unwitnessed)

This marked stone sits next to a well maintained fence corner. A buried metallic marker (unseen) at SW corner, E $\frac{1}{2}$, Sec.34 is bearing S0.1°W from this stone (1°W decl.). The buried marker is 40 ft. west of the centerline of Brummett's Creek Rd., beneath a small depression in the groundline, and near a Catalpa tree that sits at the NE corner of a house that is the residence of John Webb, Division of Reservoirs. I located it by using a metal detector, which gave a very strong signal. Bob Vollmer, Surveyor from the Division of Engineering, helped me find the marker, and we, also, taped south along Brummett's Creek Rd. from a fence line at mid-section. Our measurement was 2664 ft. to a point due east of the buried marker. The extra 24 ft. (2640 ft. standard) was due to the curving of the road around the toe of the adjacent slope. Other evidence found along the south section line also supports the validity of the buried marker. The house, which is the old Woods' residence, was raised many years ago, according to Webb's son. Fill, placed around the house, probably covers the marker. We were unsuccessful at uncovering it with a shovel.

b) SE corner, Sec.34 This stone sits next to a rock pile and was witnessed as follows:

	Az°	Species	DBH (in.)	Distance (ft.)	Comment
N 75° W	285	Red Oak	18	2.7	with metal tag
N 05° E	005	Sugar Maple	11	11.0	with wire
S 43° W	223	White Oak	12	23.0	double stem

The buried marker at SW corner, E $\frac{1}{2}$, Sec.34 (see entry 1a) is bearing N89.5°W from this stone. A pipe found at the SE corner, W $\frac{1}{2}$, SW $\frac{1}{4}$, SW $\frac{1}{4}$, Sec.34 is bearing N89.5°W from this stone, also. This bearing was used to establish the 60 rods of boundary on the south line of SW $\frac{1}{4}$, SE $\frac{1}{4}$, Sec.34. Most of it crosses an encroachment, so the west end was painted and posted, only. A survey has been requested to verify that a pasture field owned by Woods extends onto State Forest. The SW corner of State Forest in this $\frac{1}{4}$ - $\frac{1}{4}$ was established by measuring 16 rods (264 ft.) S89.5°E from the SW corner, E $\frac{1}{2}$, Sec.34 as described by the deed. A lath, probably set by Graham, was found 12 ft. east of this point and 12 ft. north of the calculated section line. A line parallel to the west side of E $\frac{1}{2}$, Sec.34 (N0.1°E) was painted and posted on the west side of State Forest in the SW $\frac{1}{4}$, SE $\frac{1}{4}$. Four steel fence posts were found near the middle of this line segment that align at bearing N1°E. The southernmost post is 8 ft. east of the calculated line, and the northernmost post is 15 ft. east of the calculated line. They may have been set by Ray Graham or Sisson, the previous adjoining landowner. A lath found in this area agreed closely with the calculated line. Signs were posted next to the fence posts.

c) Center of SW $\frac{1}{4}$, Sec.34

This fence intersection near Fleener Rd. has a pipe set 17 ft. north of it in the fence. Although the pipe may have been set by a surveyor,

*Postage
On 2/2/88*



Ben So Q-25

10/02/2008